


# FINAL DESIGN

LAYOUT  
DAPUR



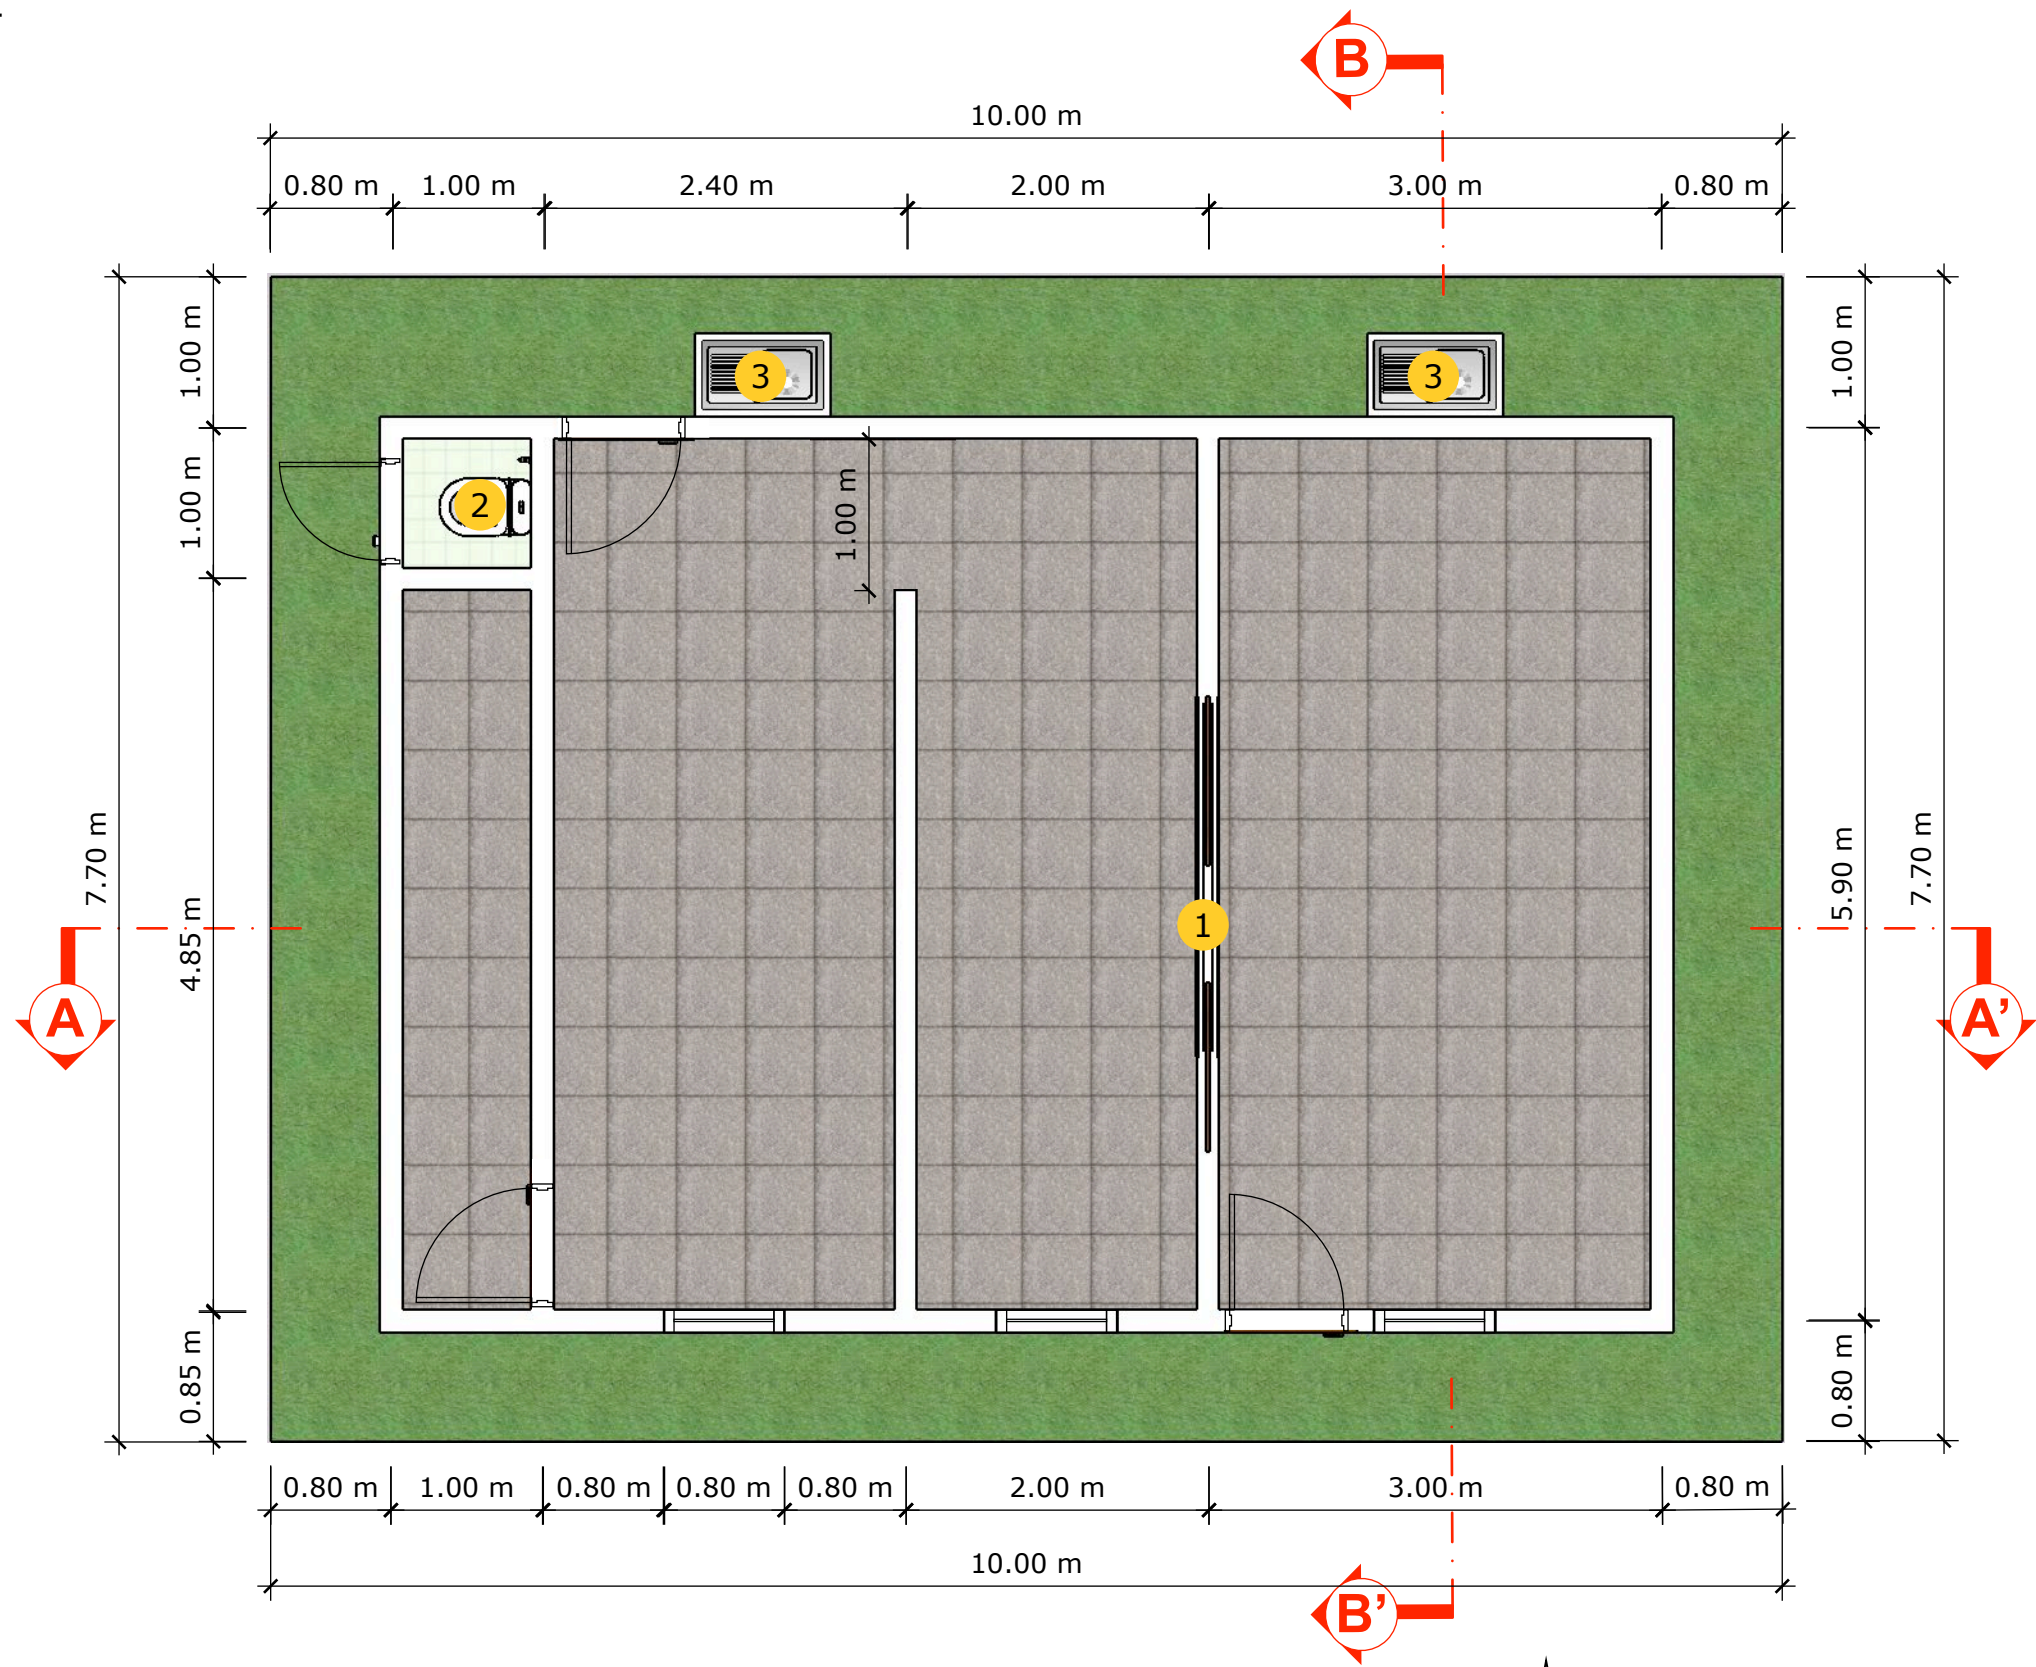


## KETERANGAN

- 1 SLIDING DOOR
- 2 TOILET
- 3 BAK CUCI PIRING

# FINAL DESIGN

SECTION A-A'  
DAPUR

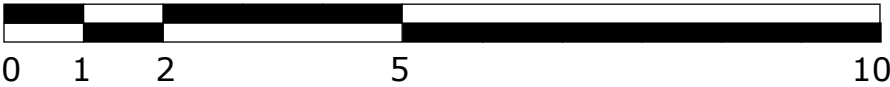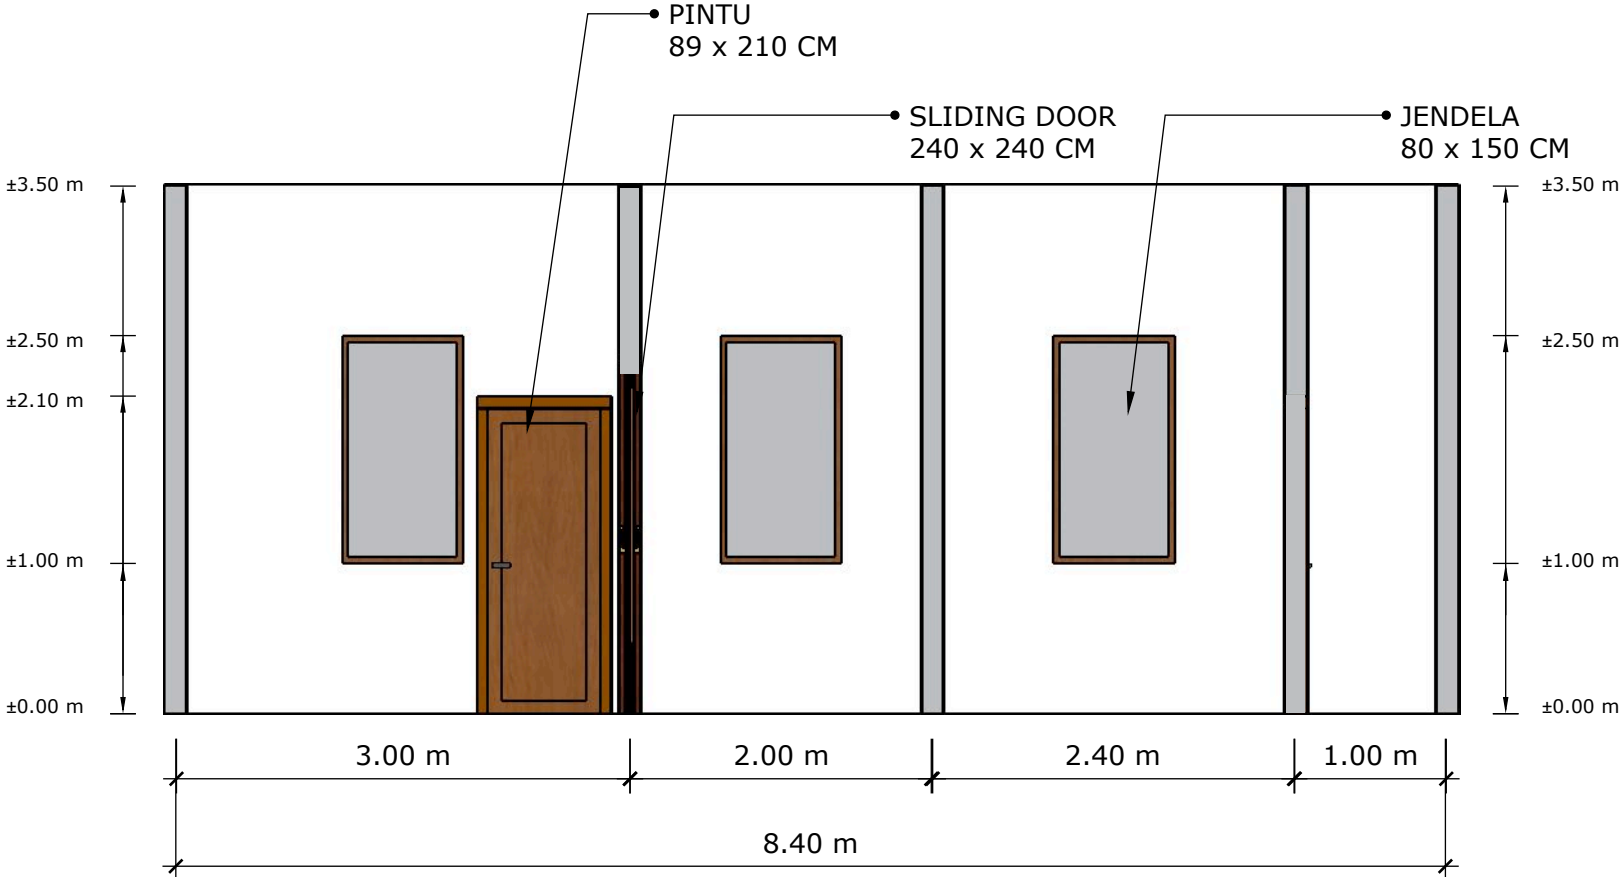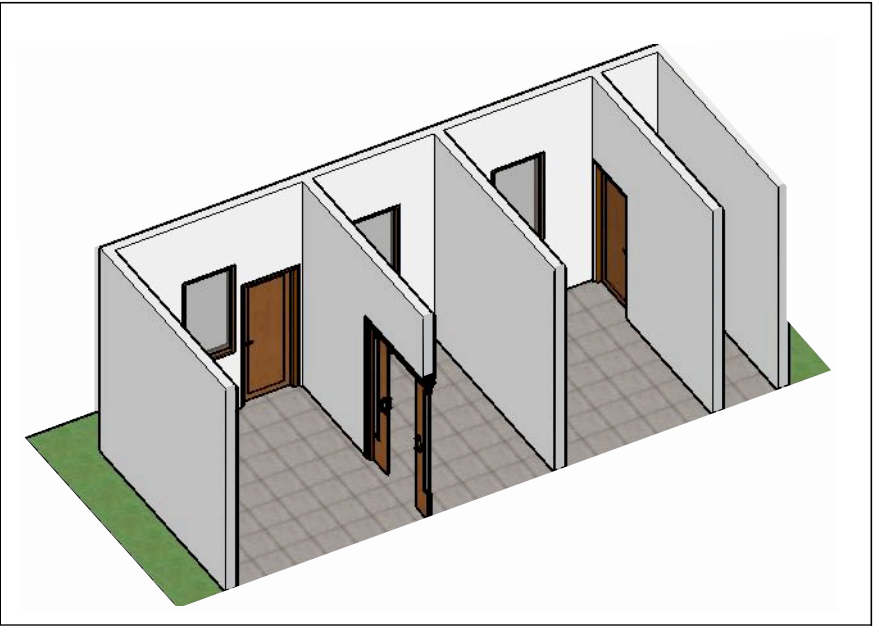

# FINAL DESIGN

SECTION B-B'  
DAPUR

